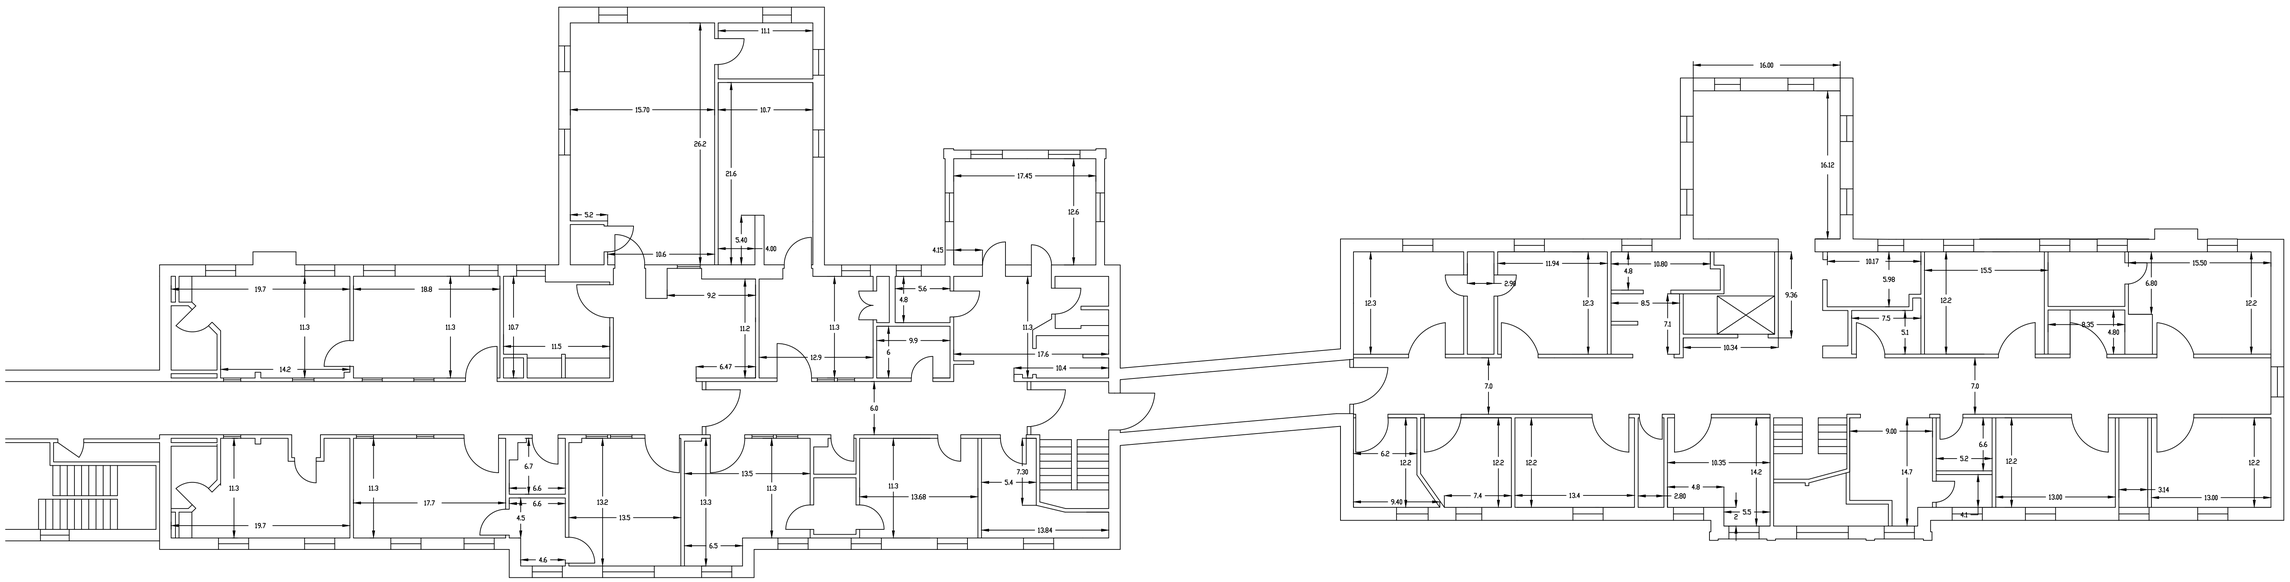

FOURTH FLOOR PLAN

CITY OF PORTSMOUTH

DEPARTMENT OF PUBLIC WORKS ~ ENGINEERING DIVISION

DRAWN BY JOE PHILBRICK		DATE 3/9/93 UPDATE 11/30/11
UPDATED BY S. COTE		SCALE 1/8"=1'-0"

CITY HALL MUNICIPAL COMPLEX

FOURTH FLOOR PLAN | PAGE NO. 4 OF 4