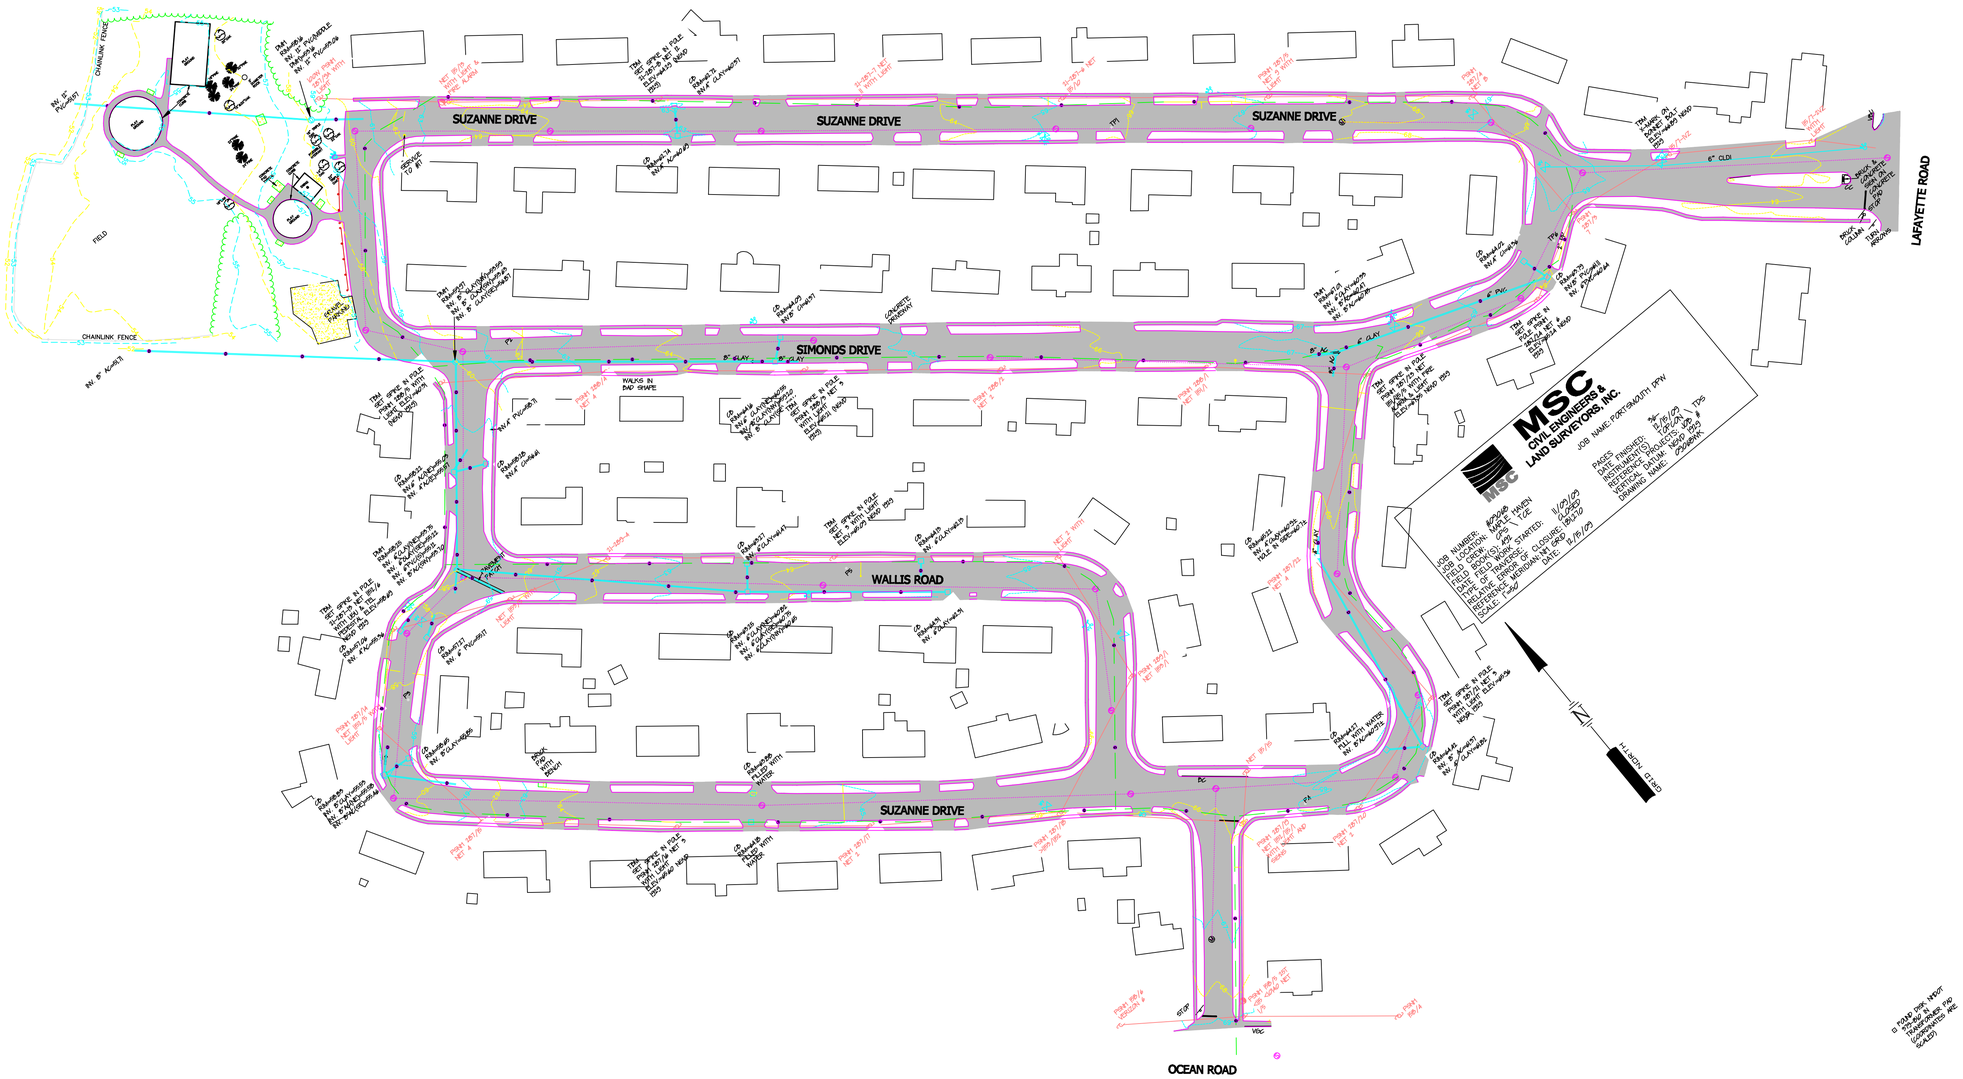
SUZANNE DRIVE
SUZANNE DRIVE
SUZANNE DRIVE
SIMONDS DRIVE
WALLIS ROAD
SUZANNE DRIVE
OCEAN ROAD
LAFAYETTE ROAD
CHAINLINK FENCE
FIELD
MSC
CIVIL ENGINEERS &
LAND SURVEYORS, INC.
JOB NAME: PORTSMOUTH.DPW
JOB NUMBER: 8090148
JOB LOCATION: NAPLE HAVEN
FIELD BOOK(S): 1 TOE
FIELD CREW: OPS
DATE FIELD WORK: 1/02/09
TYPE OF FIELD WORK: 1/02/09
RELATIVE ERROR OF CLOSURE: 1/09/09
REFERENCE MERIDIAN: NH GRID 1/02/09
SCALE: 1"=50'
DATE: 12/15/09
PAGES: 34
DATE FINISHED: 12/16/09
INSTRUMENT(S): TOPCON
REFERENCE PROJECTS: 1DS
VERTICAL DATUM: NGVD 1929
DRAWING NAME: 0304BNK
N
GRID NORTH

OCEAN ROAD
WINCHESTER STREET
MARIETTE DRIVE
PAMELA DRIVE
MARIETTE DRIVE
DENISE STREET
MARIETTE DRIVE
MARIETTE DRIVE
WINCHESTER STREET
WINCHESTER STREET
WINCHESTER STREET
MARIETTE DRIVE
NATHANIEL DRIVE

Map prepared by Portsmouth Department of Public Works

0 325 650 1,300 Feet

April 19, 2010