WOODBURY AVENUE
COLLA AVENUE
MEADOWOOD AVENUE
MITCHLINE
WOODBURY AVENUE
SARDEN CENTER
MAPLE STREET
MITCHLINE
WOODBURY AVENUE
FARM LANE
MITCHLINE
WOODBURY AVENUE
ESMOND AVE
MITCHLINE
WOODBURY AVENUE
ROCKINGHAM AVE
ROCKINGHAM
BLUE STAR TURNPIKE
INTERSTATE 84

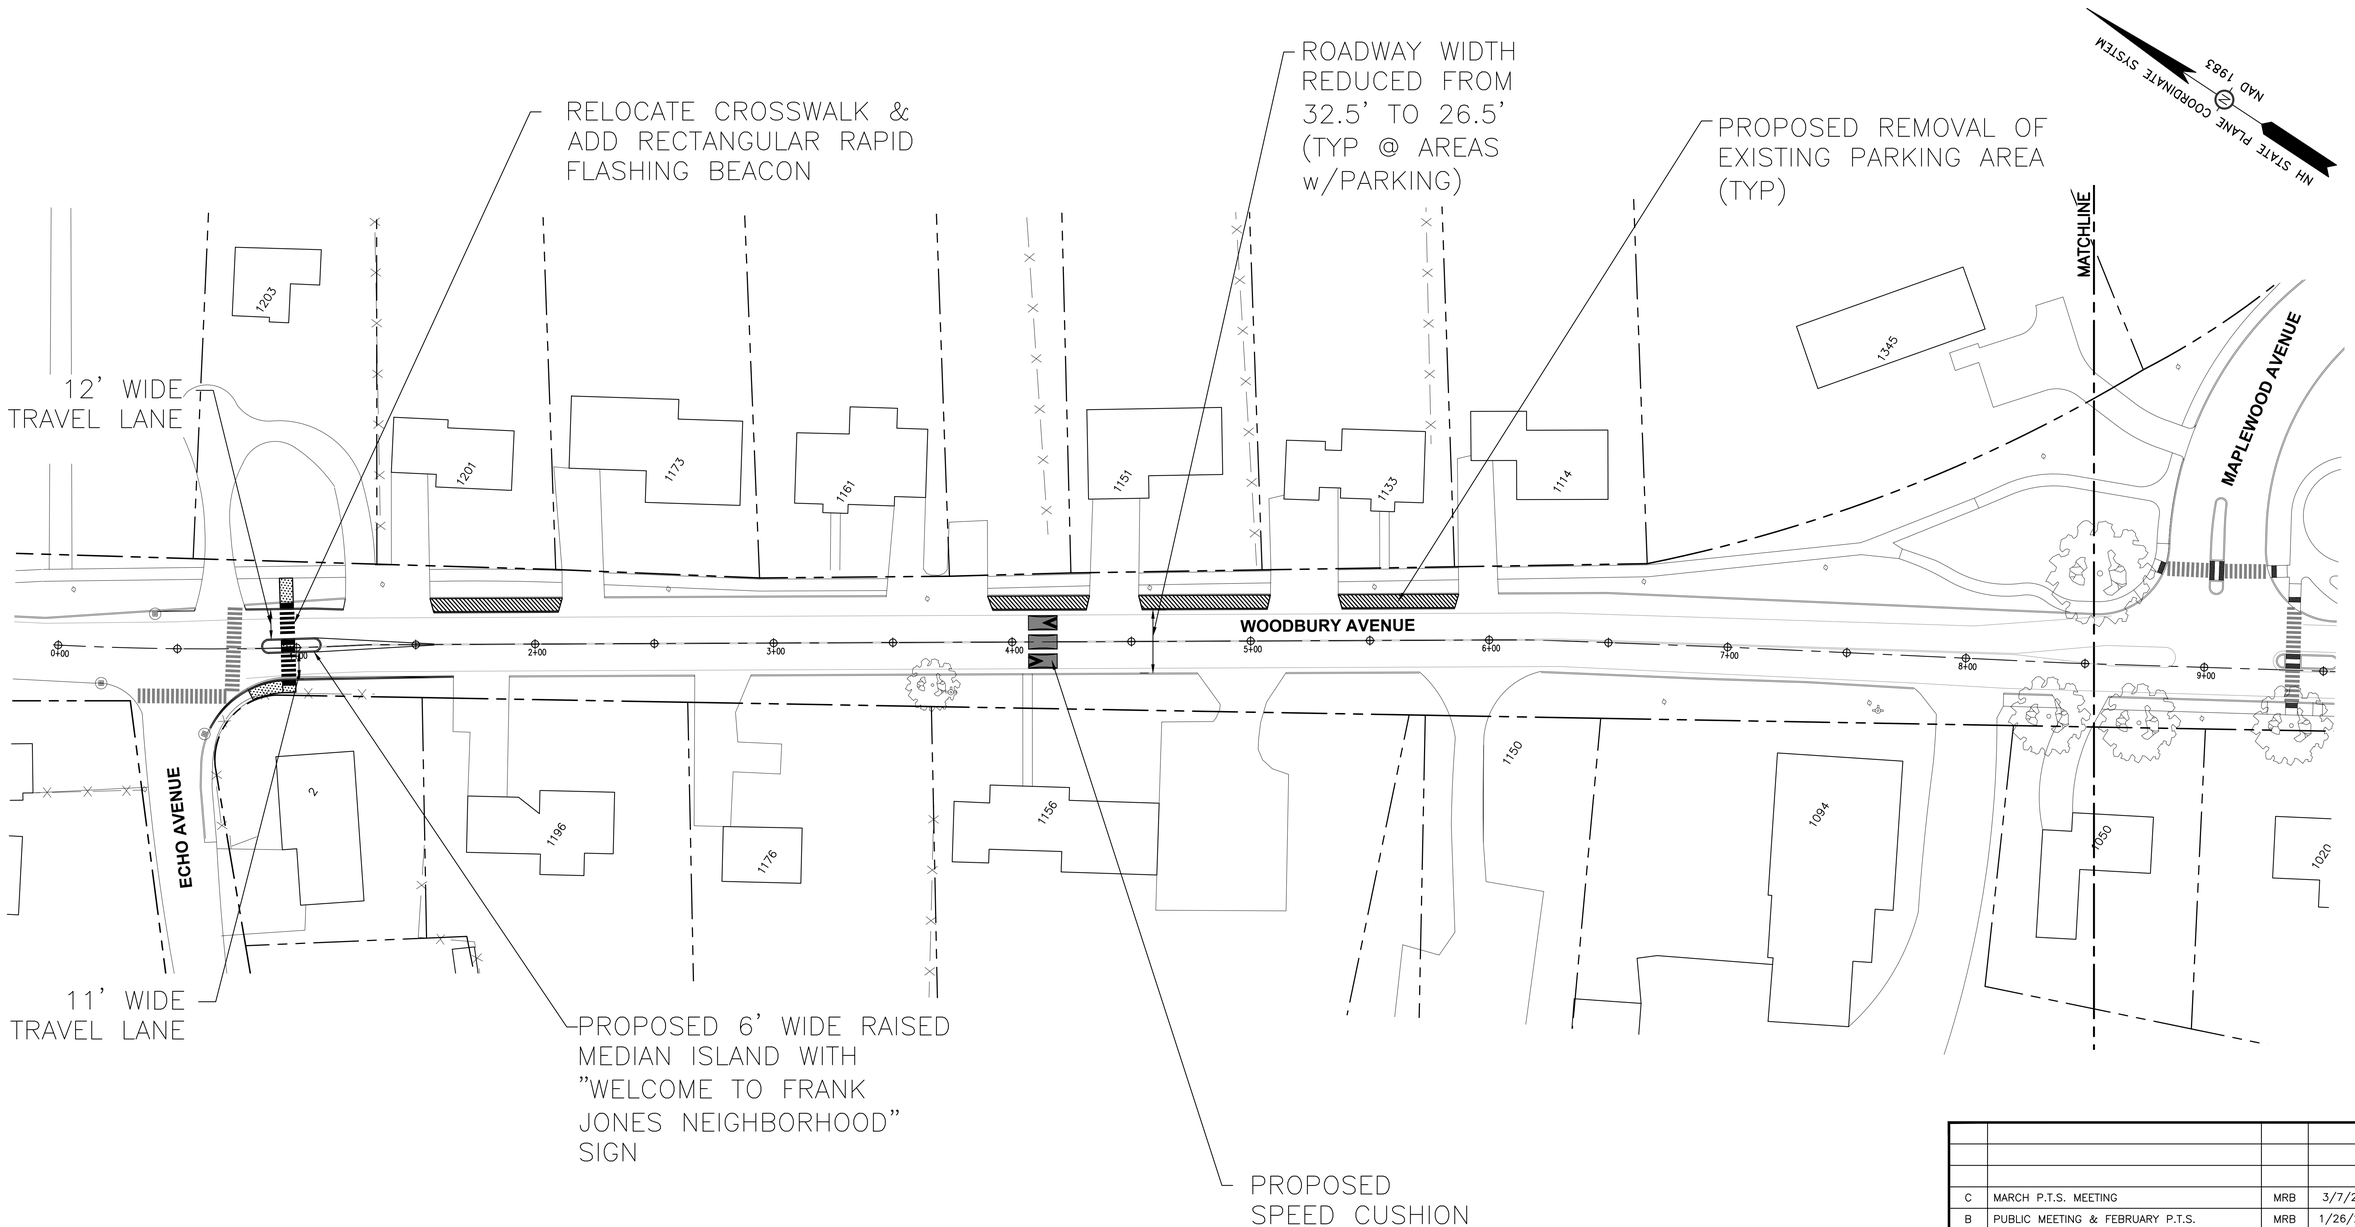

GRAPHIC SCALE

30 0 50 100 120 FEET

10 5 0 10 20 30 METERS

NO.	REVISIONS	APP'D	DATE
C	MARCH P.T.S. MEETING	MRB	3/7/23
B	PUBLIC MEETING & FEBRUARY P.T.S.	MRB	1/26/23
A	INTERNAL REVIEW	MRB	1/20/23

PROJECT:
WOODBURY AVENUE TRAFFIC CALMING

TITLE:
ROADWAY LAYOUT PLAN

DRAWING SCALE: AS SHOWN	DATE: JANUARY 2023
PROJECT NO.: 7247	SHEET: C-101
APPROVED BY: MRB	

VII. A

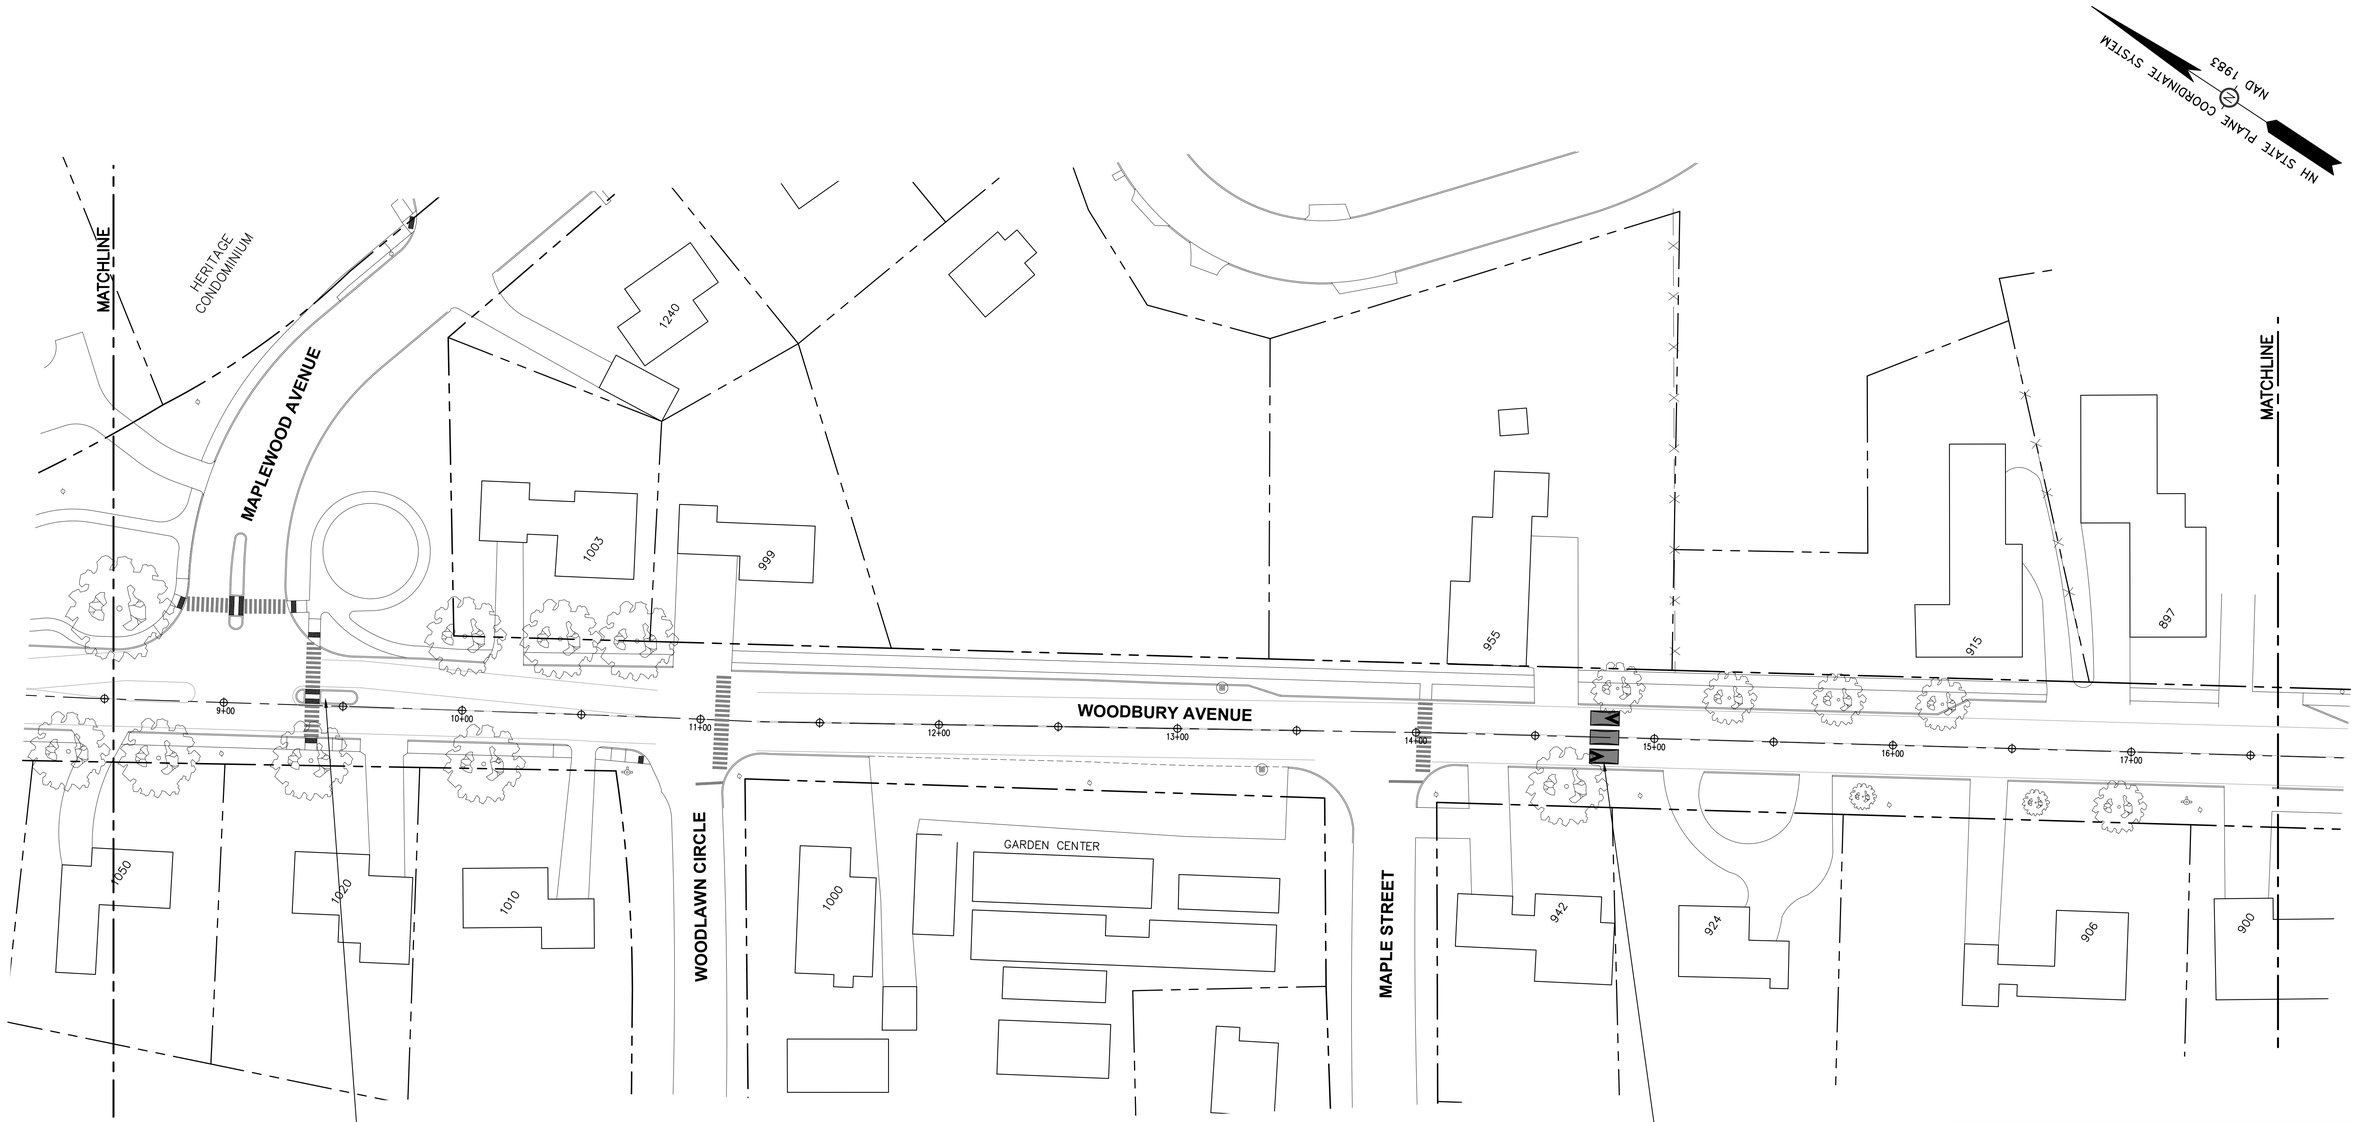

GRAPHIC SCALE

30 0 50 100 120 FEET

10 5 0 10 20 30 METERS

NO.	REVISIONS	APP'D	DATE
C	MARCH P.T.S. MEETING	MRB	3/7/23
B	PUBLIC MEETING & FEBRUARY P.T.S.	MRB	1/26/23
A	INTERNAL REVIEW	MRB	1/20/23

PROJECT:
WOODBURY AVENUE
TRAFFIC CALMING

TITLE:
ROADWAY LAYOUT PLAN

DRAWING SCALE: AS SHOWN	DATE: JANUARY 2023
PROJECT NO.: 7247	SHEET: C–102
APPROVED BY: MRB	

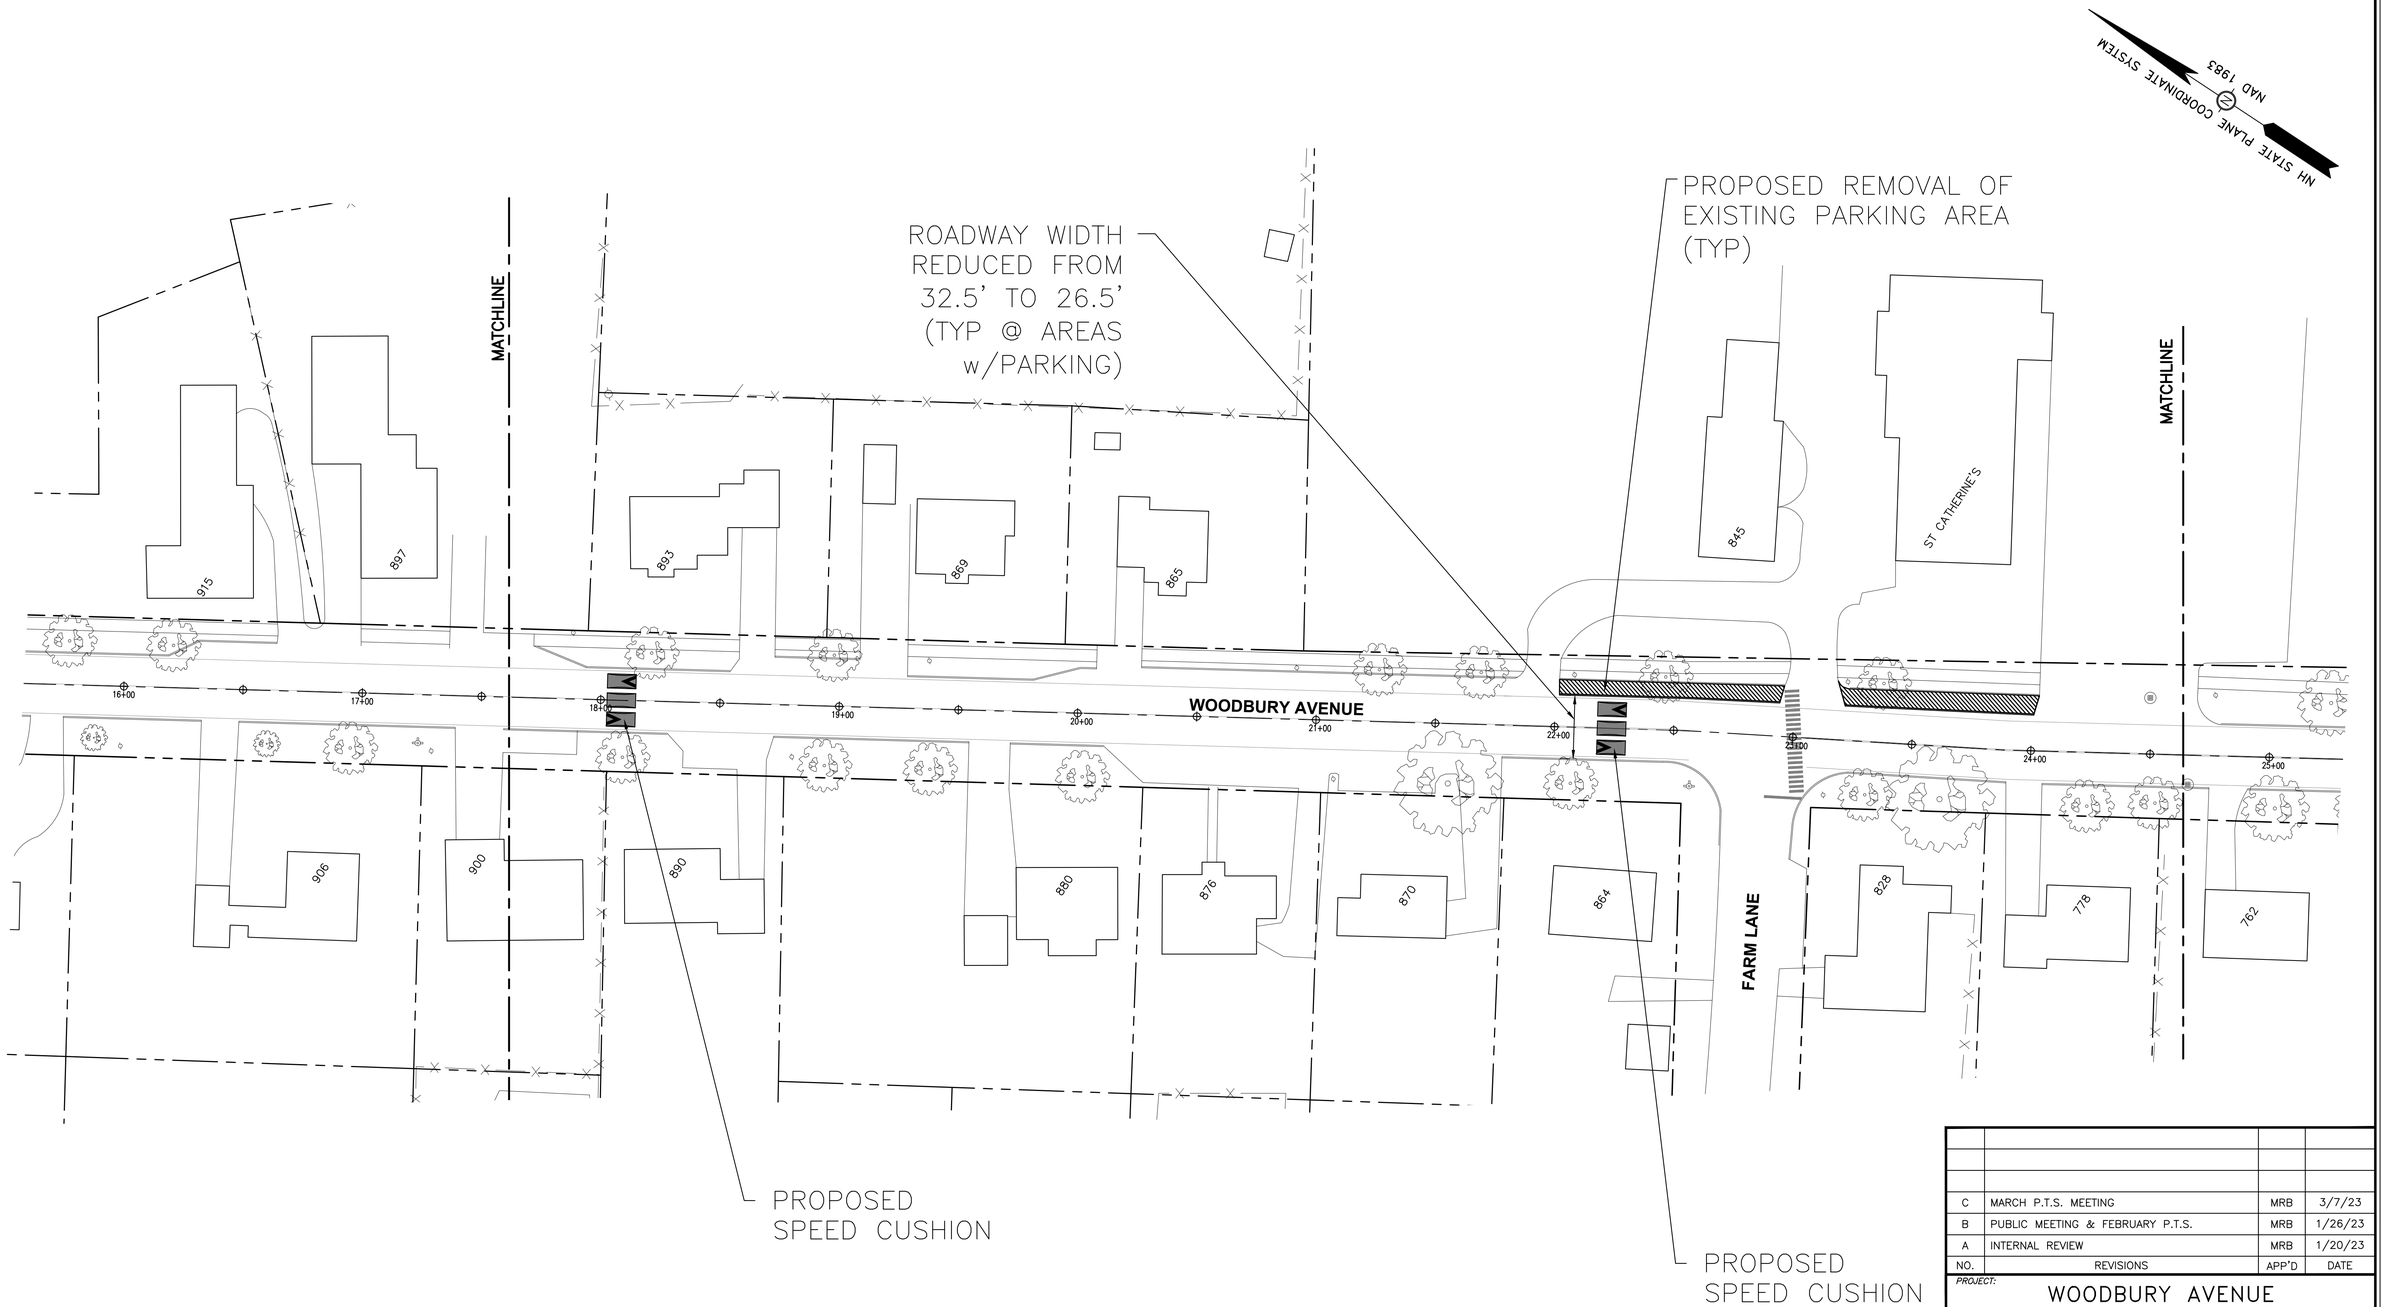

GRAPHIC SCALE

30 0 50 100 120 FEET

10 5 0 10 20 30 METERS

NO.	REVISIONS	APP'D	DATE
C	MARCH P.T.S. MEETING	MRB	3/7/23
B	PUBLIC MEETING & FEBRUARY P.T.S.	MRB	1/26/23
A	INTERNAL REVIEW	MRB	1/20/23

PROJECT: WOODBURY AVENUE TRAFFIC CALMING

TITLE: ROADWAY LAYOUT PLAN

DRAWING SCALE: AS SHOWN	DATE: JANUARY 2023
PROJECT NO.: 7247	SHEET: C-103
APPROVED BY: MRB	

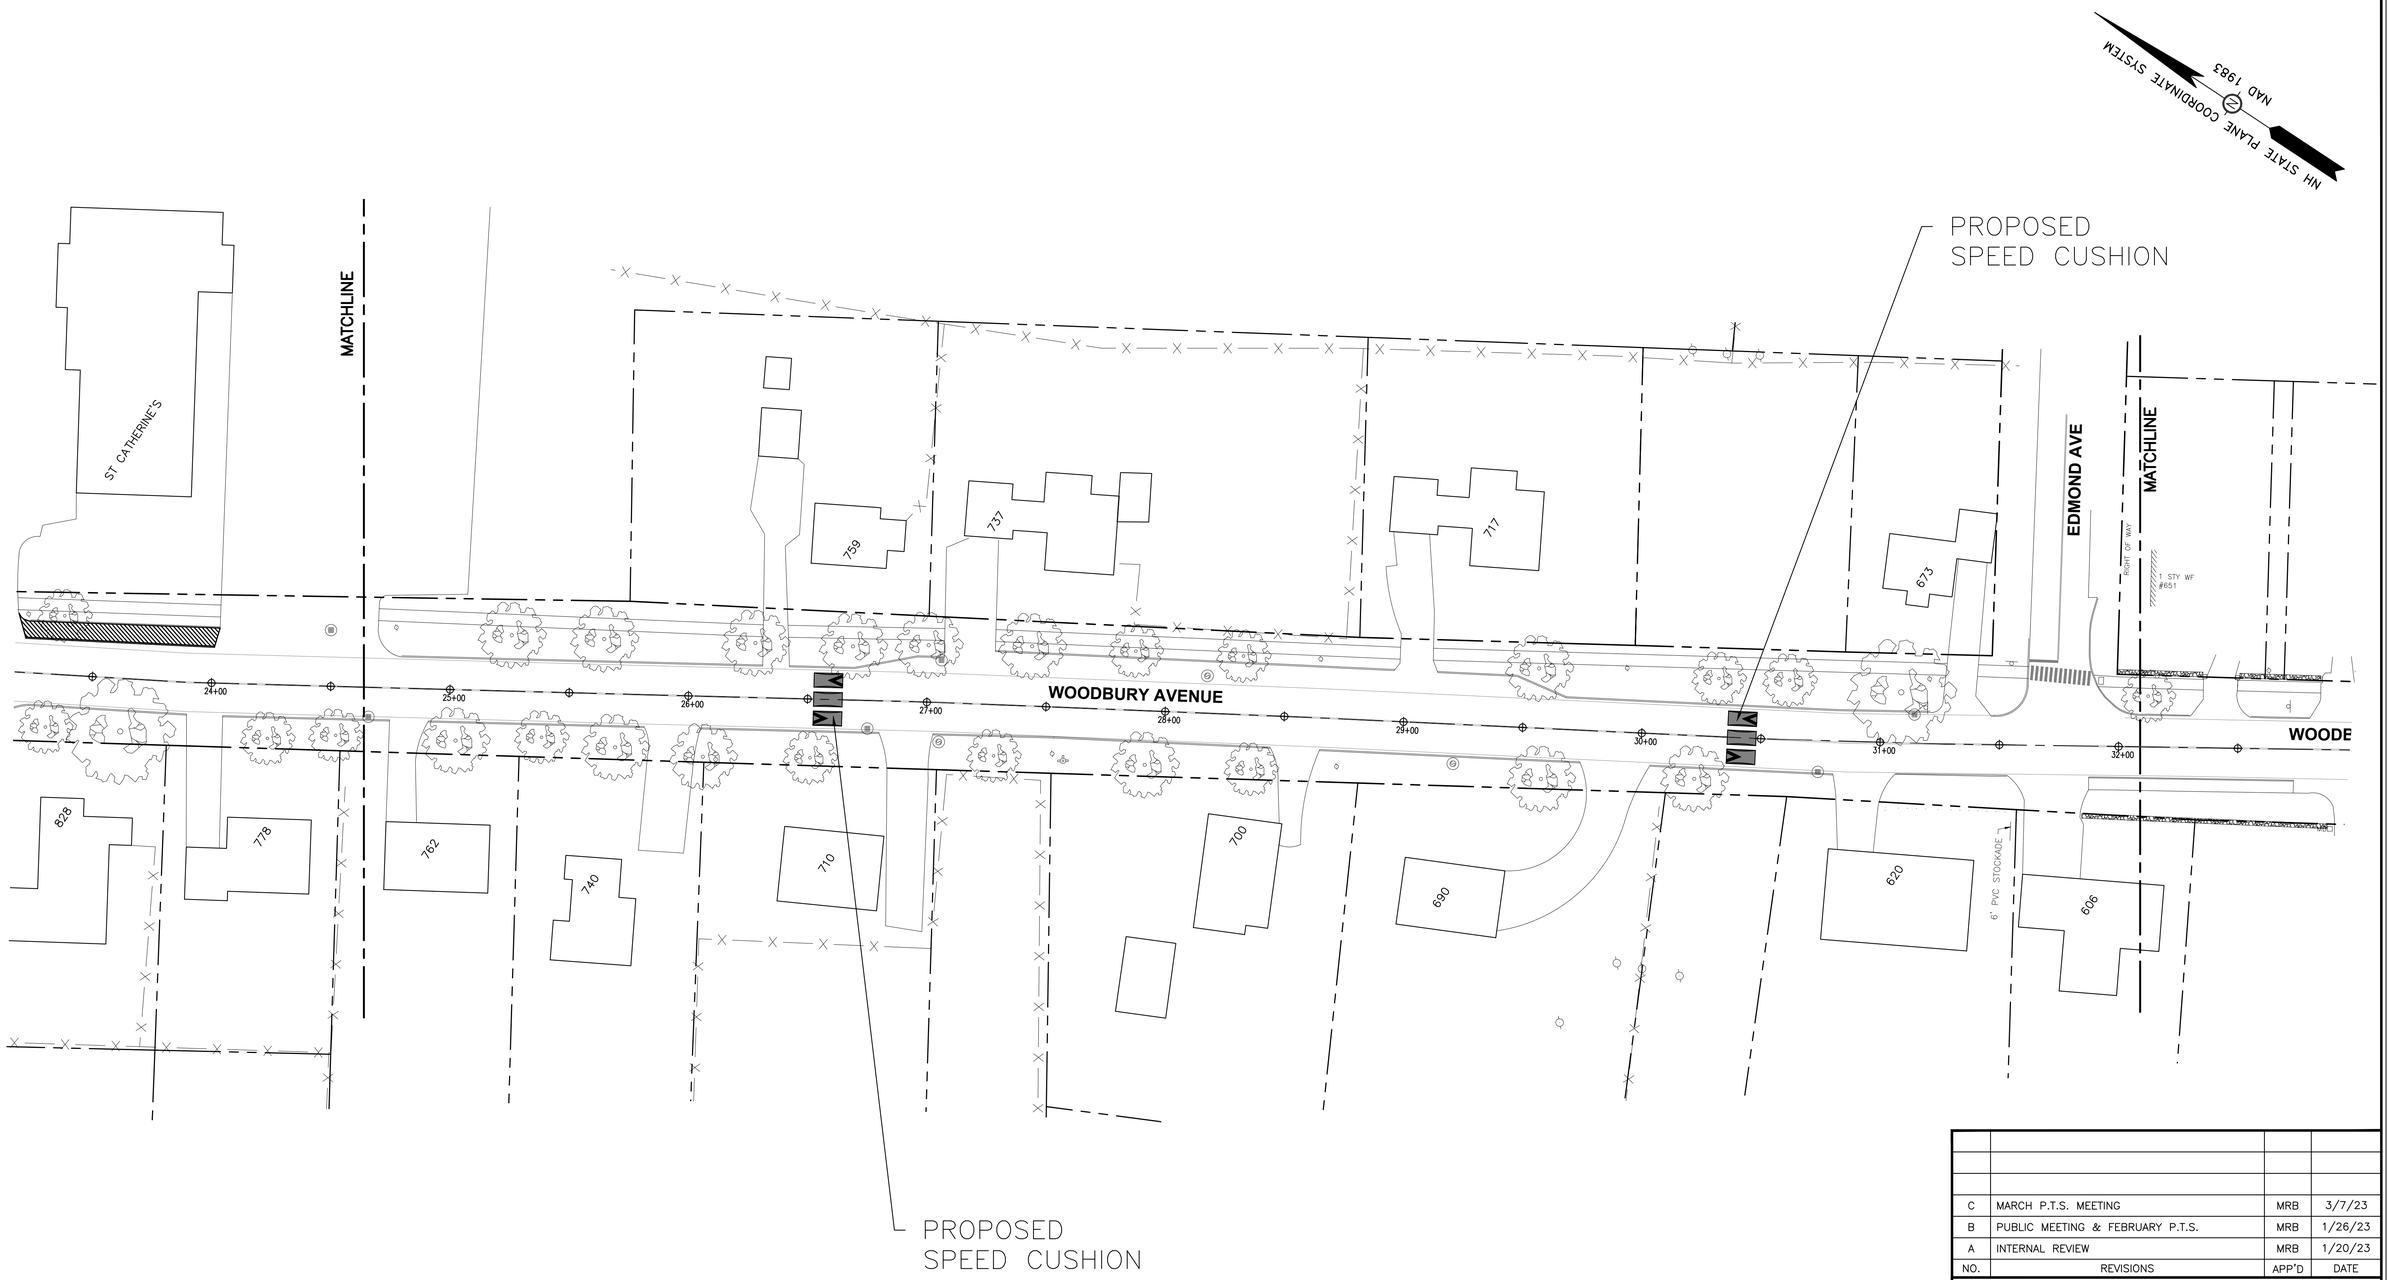

GRAPHIC SCALE

30 0 50 100 120 FEET
10 5 0 10 20 30 METERS

NO.	REVISIONS	APP'D	DATE
C	MARCH P.T.S. MEETING	MRB	3/7/23
B	PUBLIC MEETING & FEBRUARY P.T.S.	MRB	1/26/23
A	INTERNAL REVIEW	MRB	1/20/23

PROJECT:
WOODBURY AVENUE
TRAFFIC CALMING

TITLE:
ROADWAY LAYOUT PLAN

DRAWING SCALE: AS SHOWN	DATE: JANUARY 2023
PROJECT NO.: 7247	SHEET: C–104
APPROVED BY: MRB	

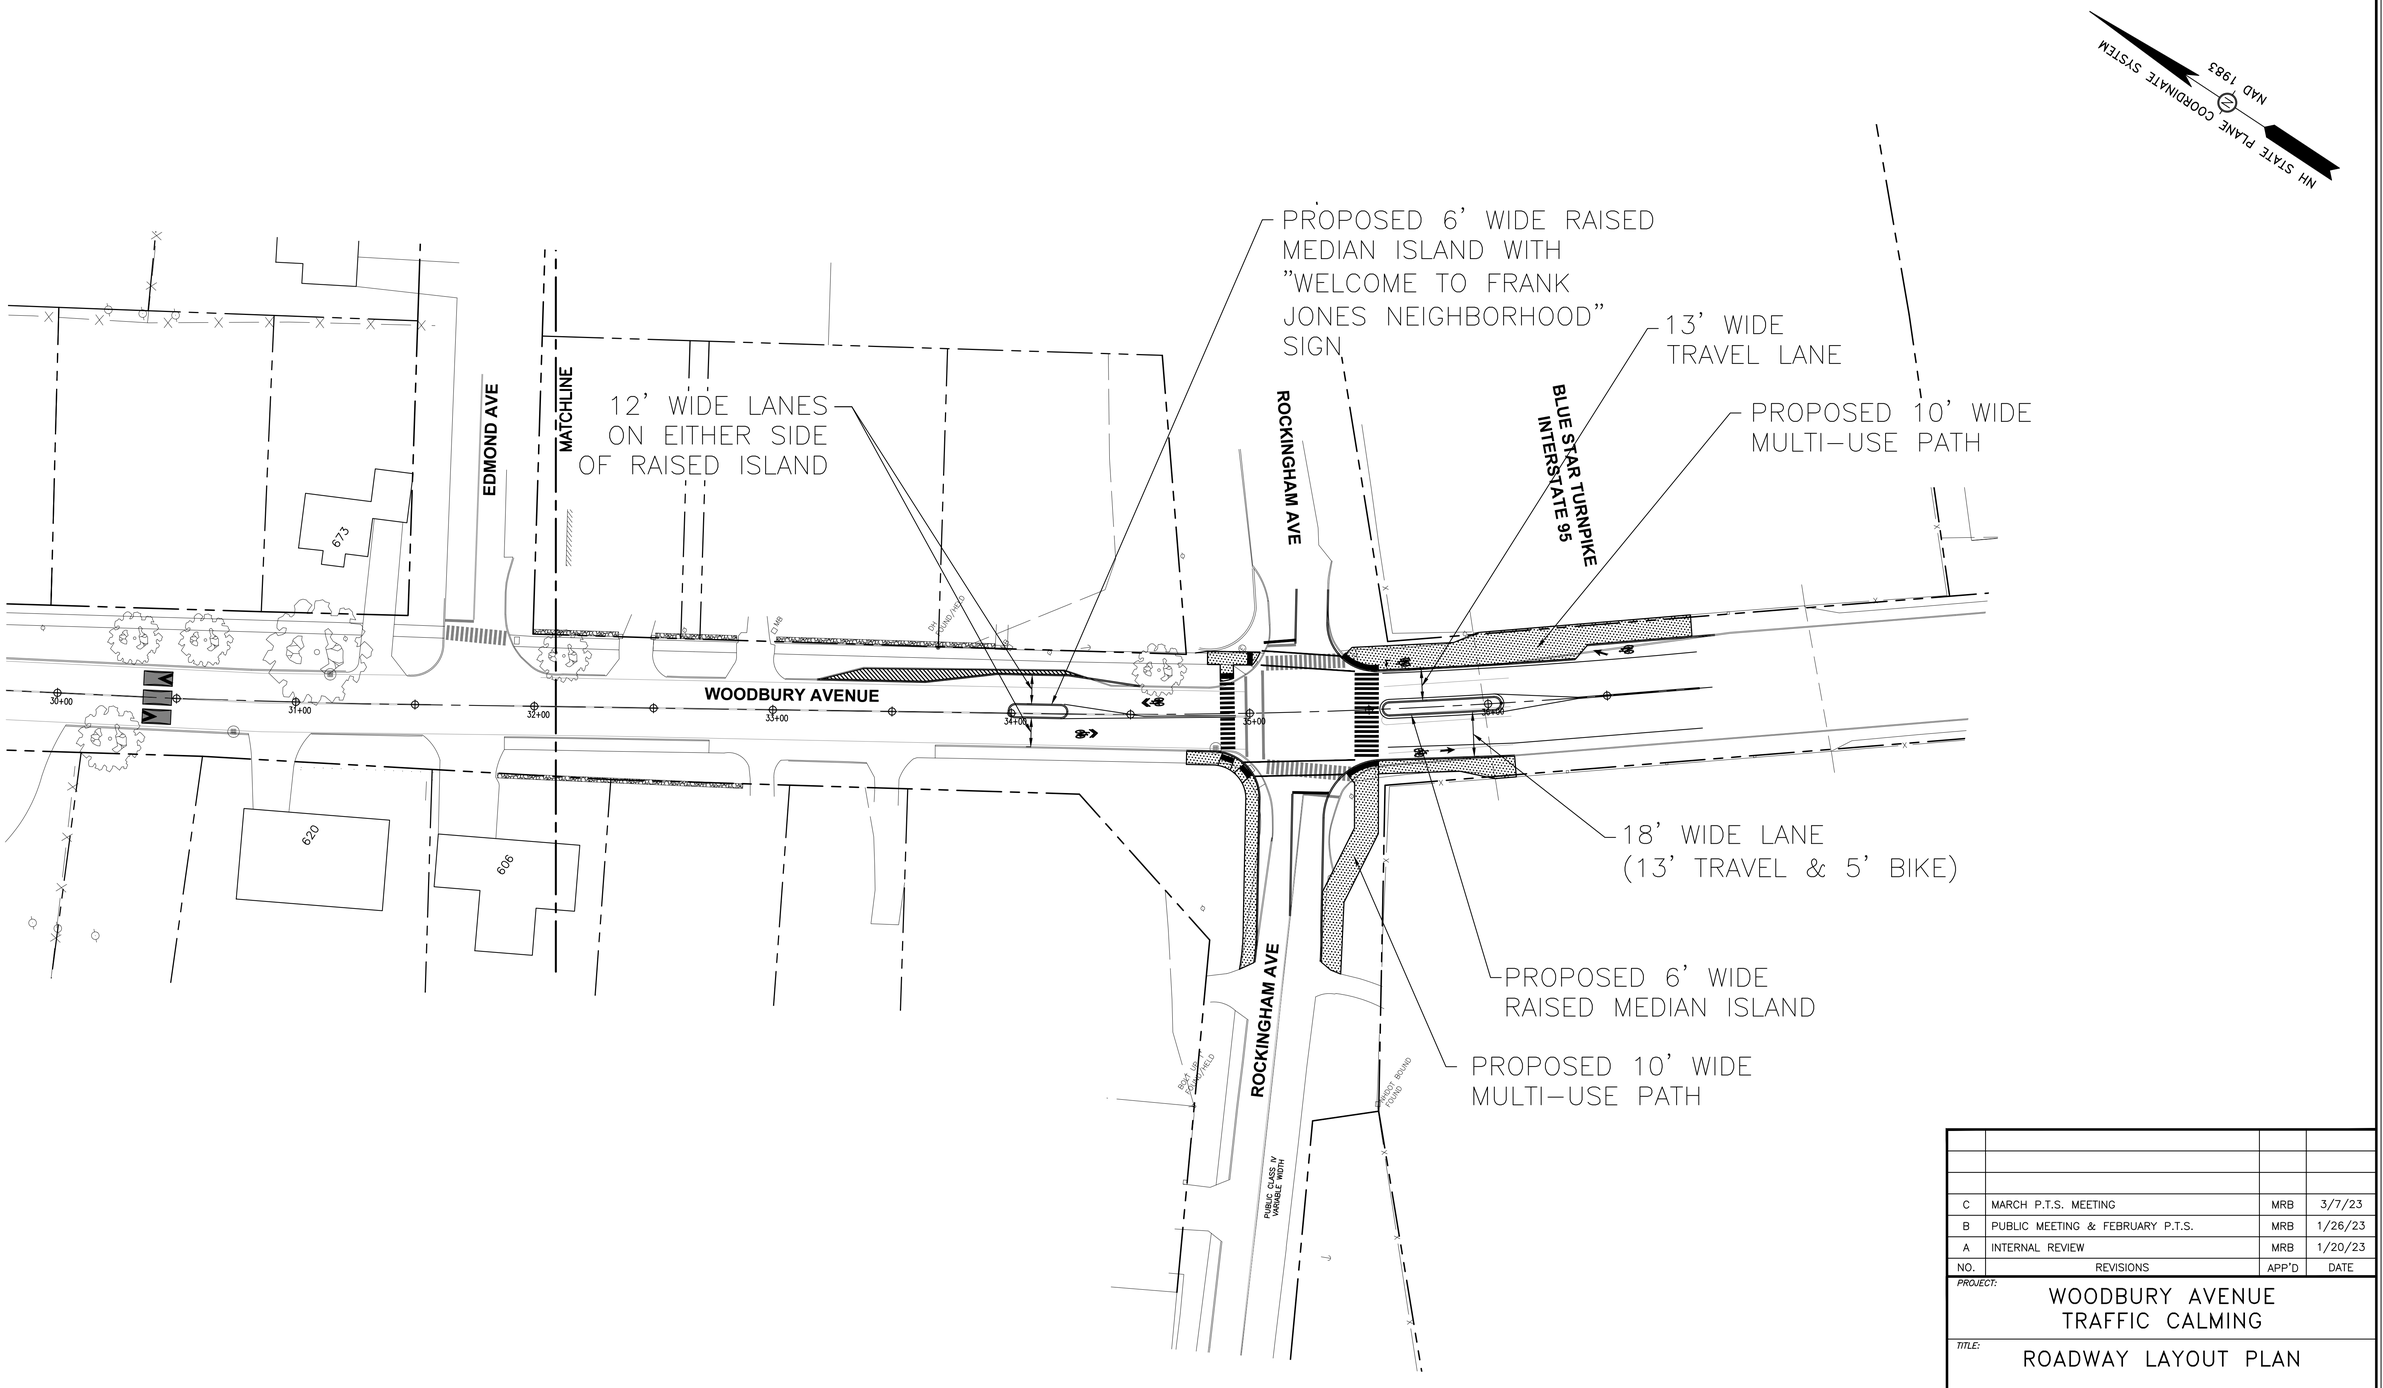

NO.	REVISIONS	APP'D	DATE
C	MARCH P.T.S. MEETING	MRB	3/7/23
B	PUBLIC MEETING & FEBRUARY P.T.S.	MRB	1/26/23
A	INTERNAL REVIEW	MRB	1/20/23

PROJECT:
WOODBURY AVENUE
TRAFFIC CALMING

TITLE:
ROADWAY LAYOUT PLAN

DRAWING SCALE: AS SHOWN	DATE: JANUARY 2023
PROJECT NO.: 7247	SHEET: C-105
APPROVED BY: MRB	

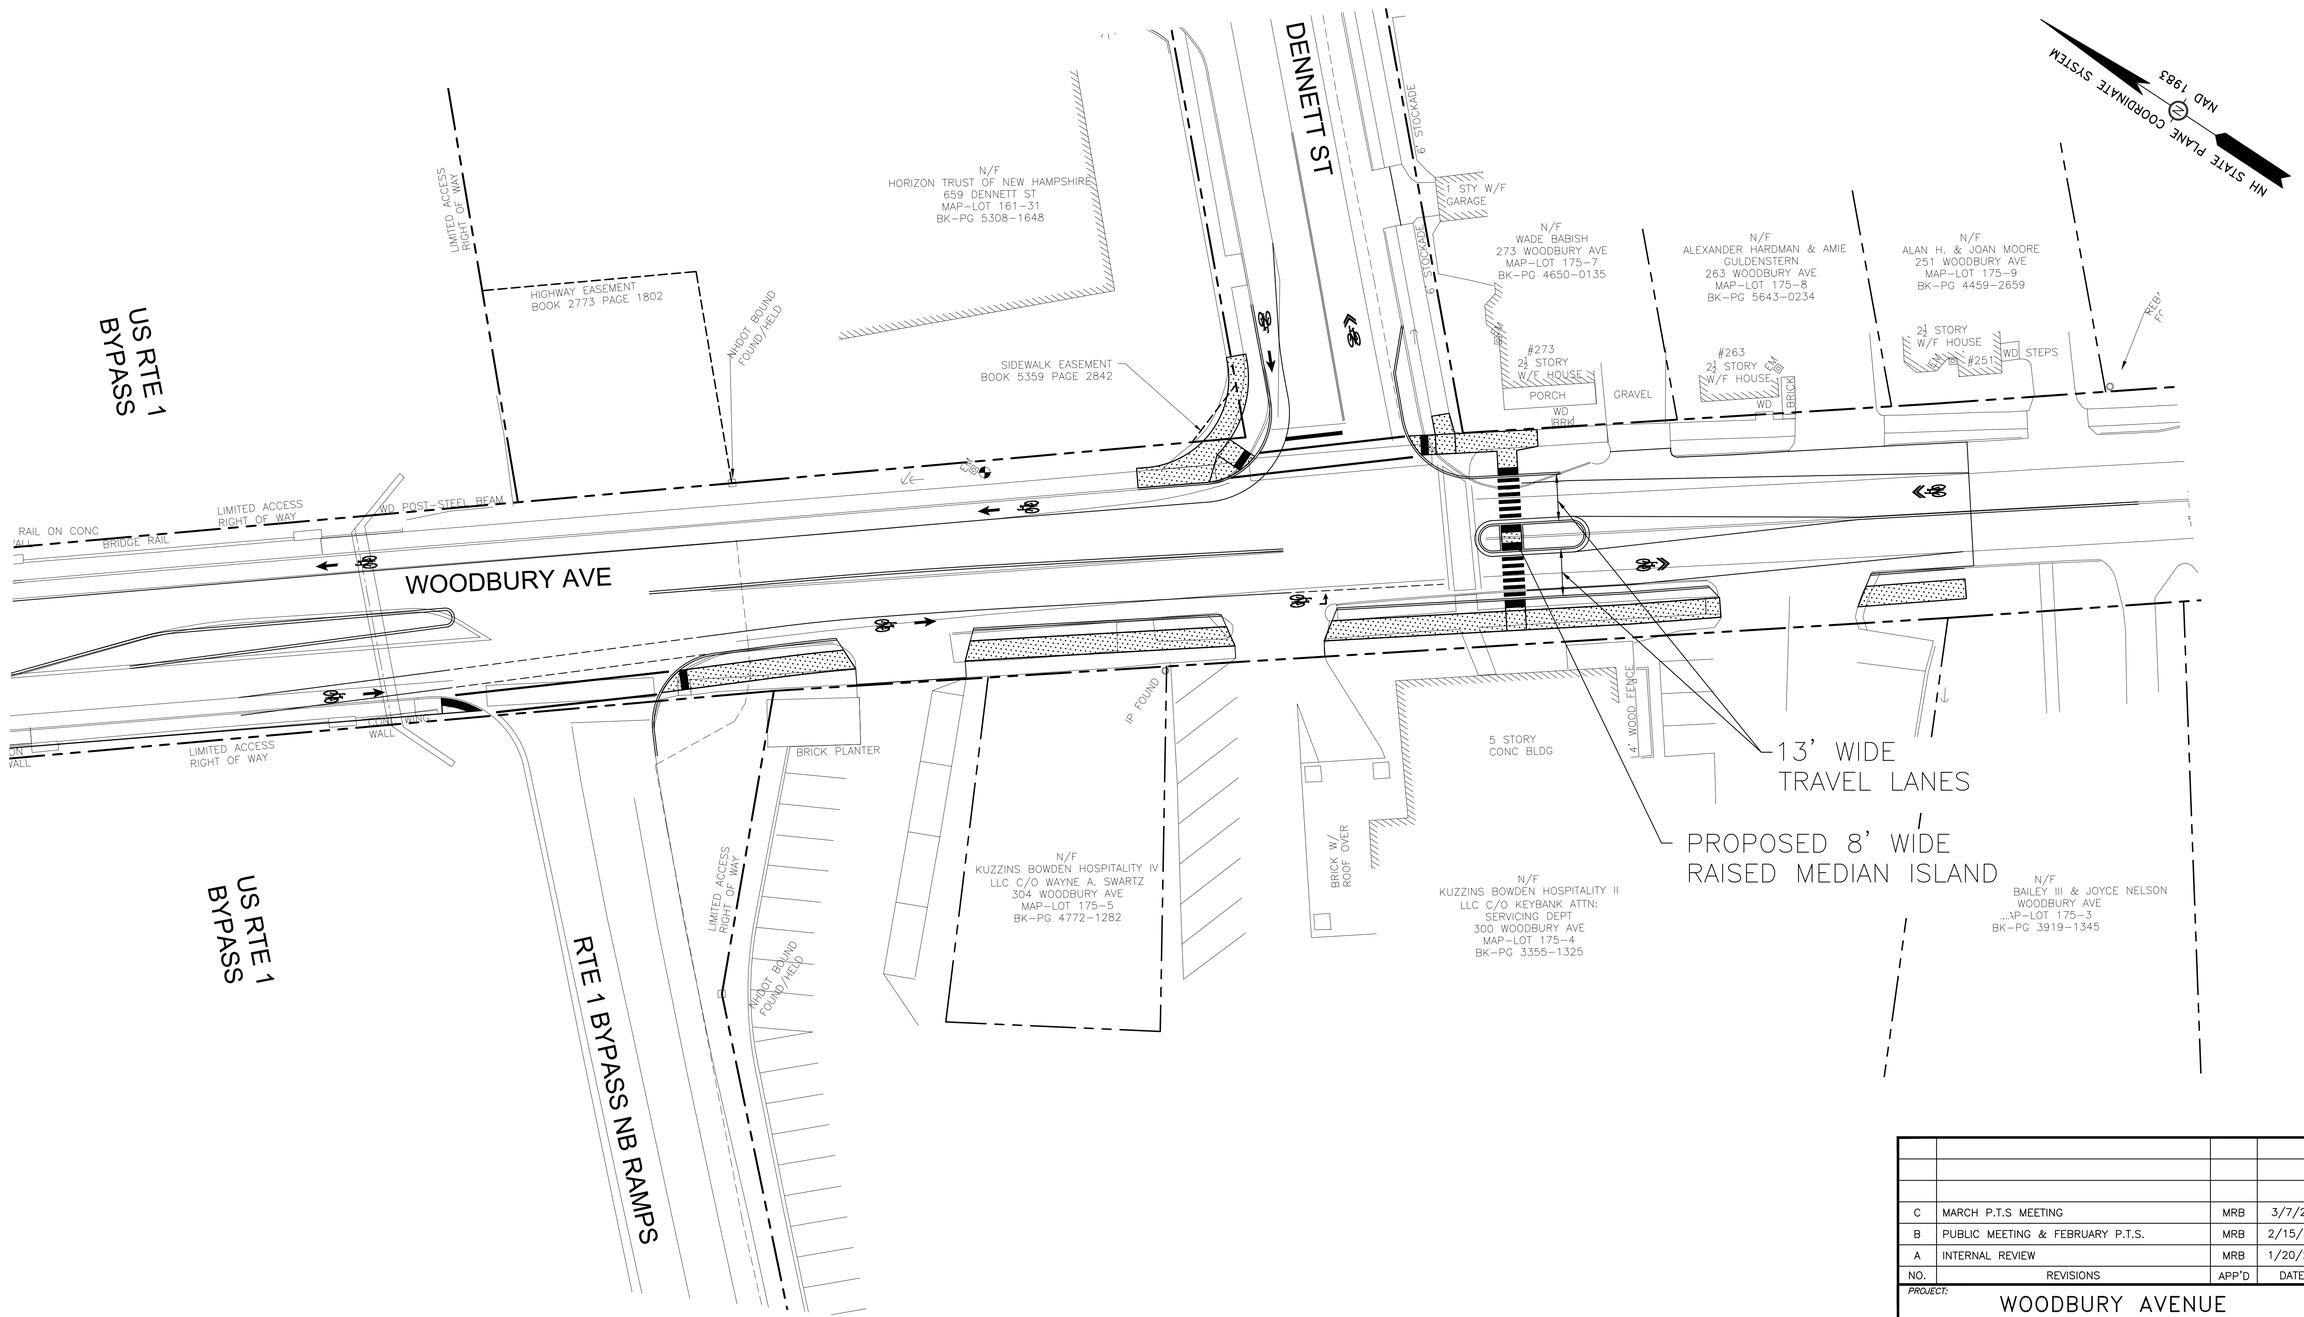

NO.	REVISIONS	APP'D	DATE
C	MARCH P.T.S MEETING	MRB	3/7/23
B	PUBLIC MEETING & FEBRUARY P.T.S.	MRB	2/15/23
A	INTERNAL REVIEW	MRB	1/20/23

PROJECT:
WOODBURY AVENUE TRAFFIC CALMING

TITLE:
ROADWAY LAYOUT PLAN

DRAWING SCALE: AS SHOWN	DATE: JANUARY 2023
PROJECT NO.: 7247	SHEET: C-106
APPROVED BY: MRB	